


5 WTC PART PLAN B2 LEVEL  
FUEL OIL TANK ROOM

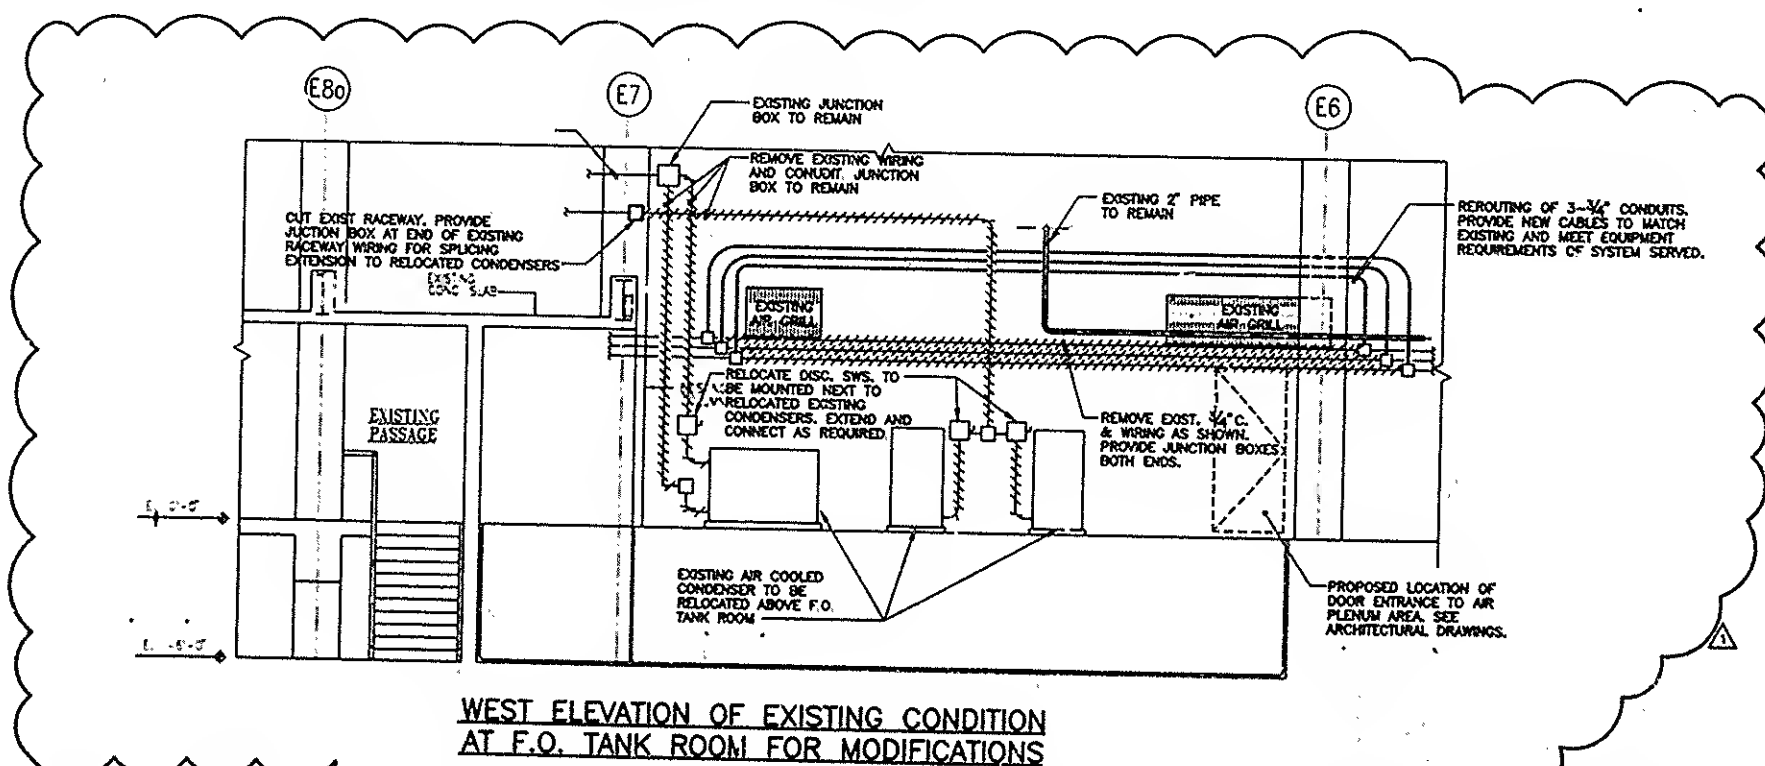

PANEL DESIGNATION	SERVICE TO
MAIN	
	SERVICE TO:
LIGHTS	
F.O. MANAGEMENT SYSTEM CONTR	
SCADA I/O PANEL	
SPARE	
SPARE	
SPARE	
SUB	
TOT	
DEMAND LOAD	